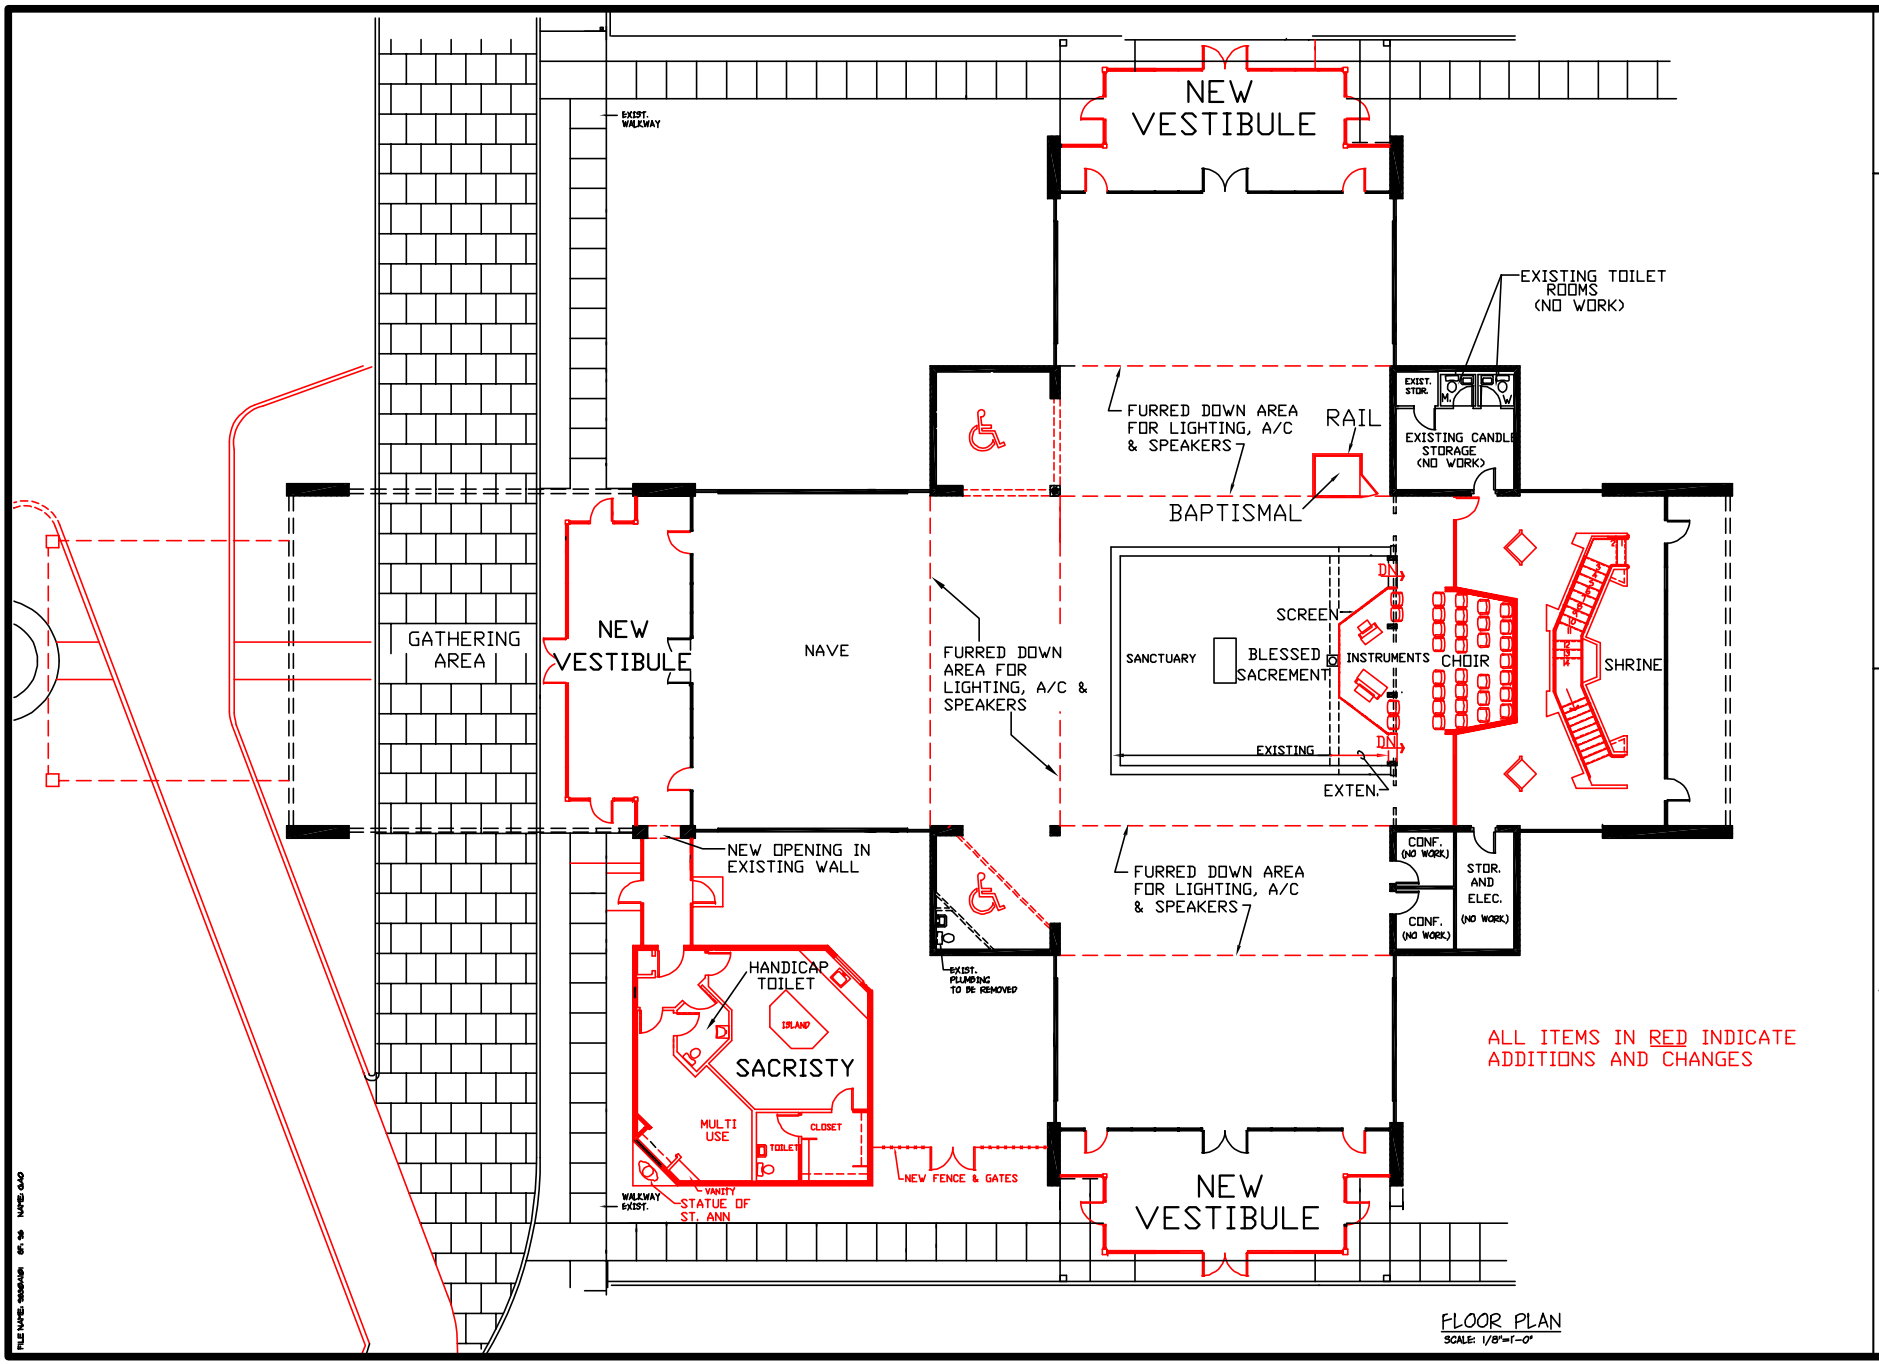

FLOOR PLAN
SCALE: 1/8"=1'-0"

ADDITIONS TO
ST. ANN CHURCH & SHRINE
METAIRIE, LOUISIANA

ALCIATORE ASSOCIATES
ARCHITECTS

ADDITIONS TO
ST. ANN CHURCH
METAIRIE, LA

PROPOSED FLOOR PLAN

REVISED 11 SEP 01
ISSUED
PLOTTED 24 SEP 01
JOB NO. 1030

SHEET NO.
A2
OF
14